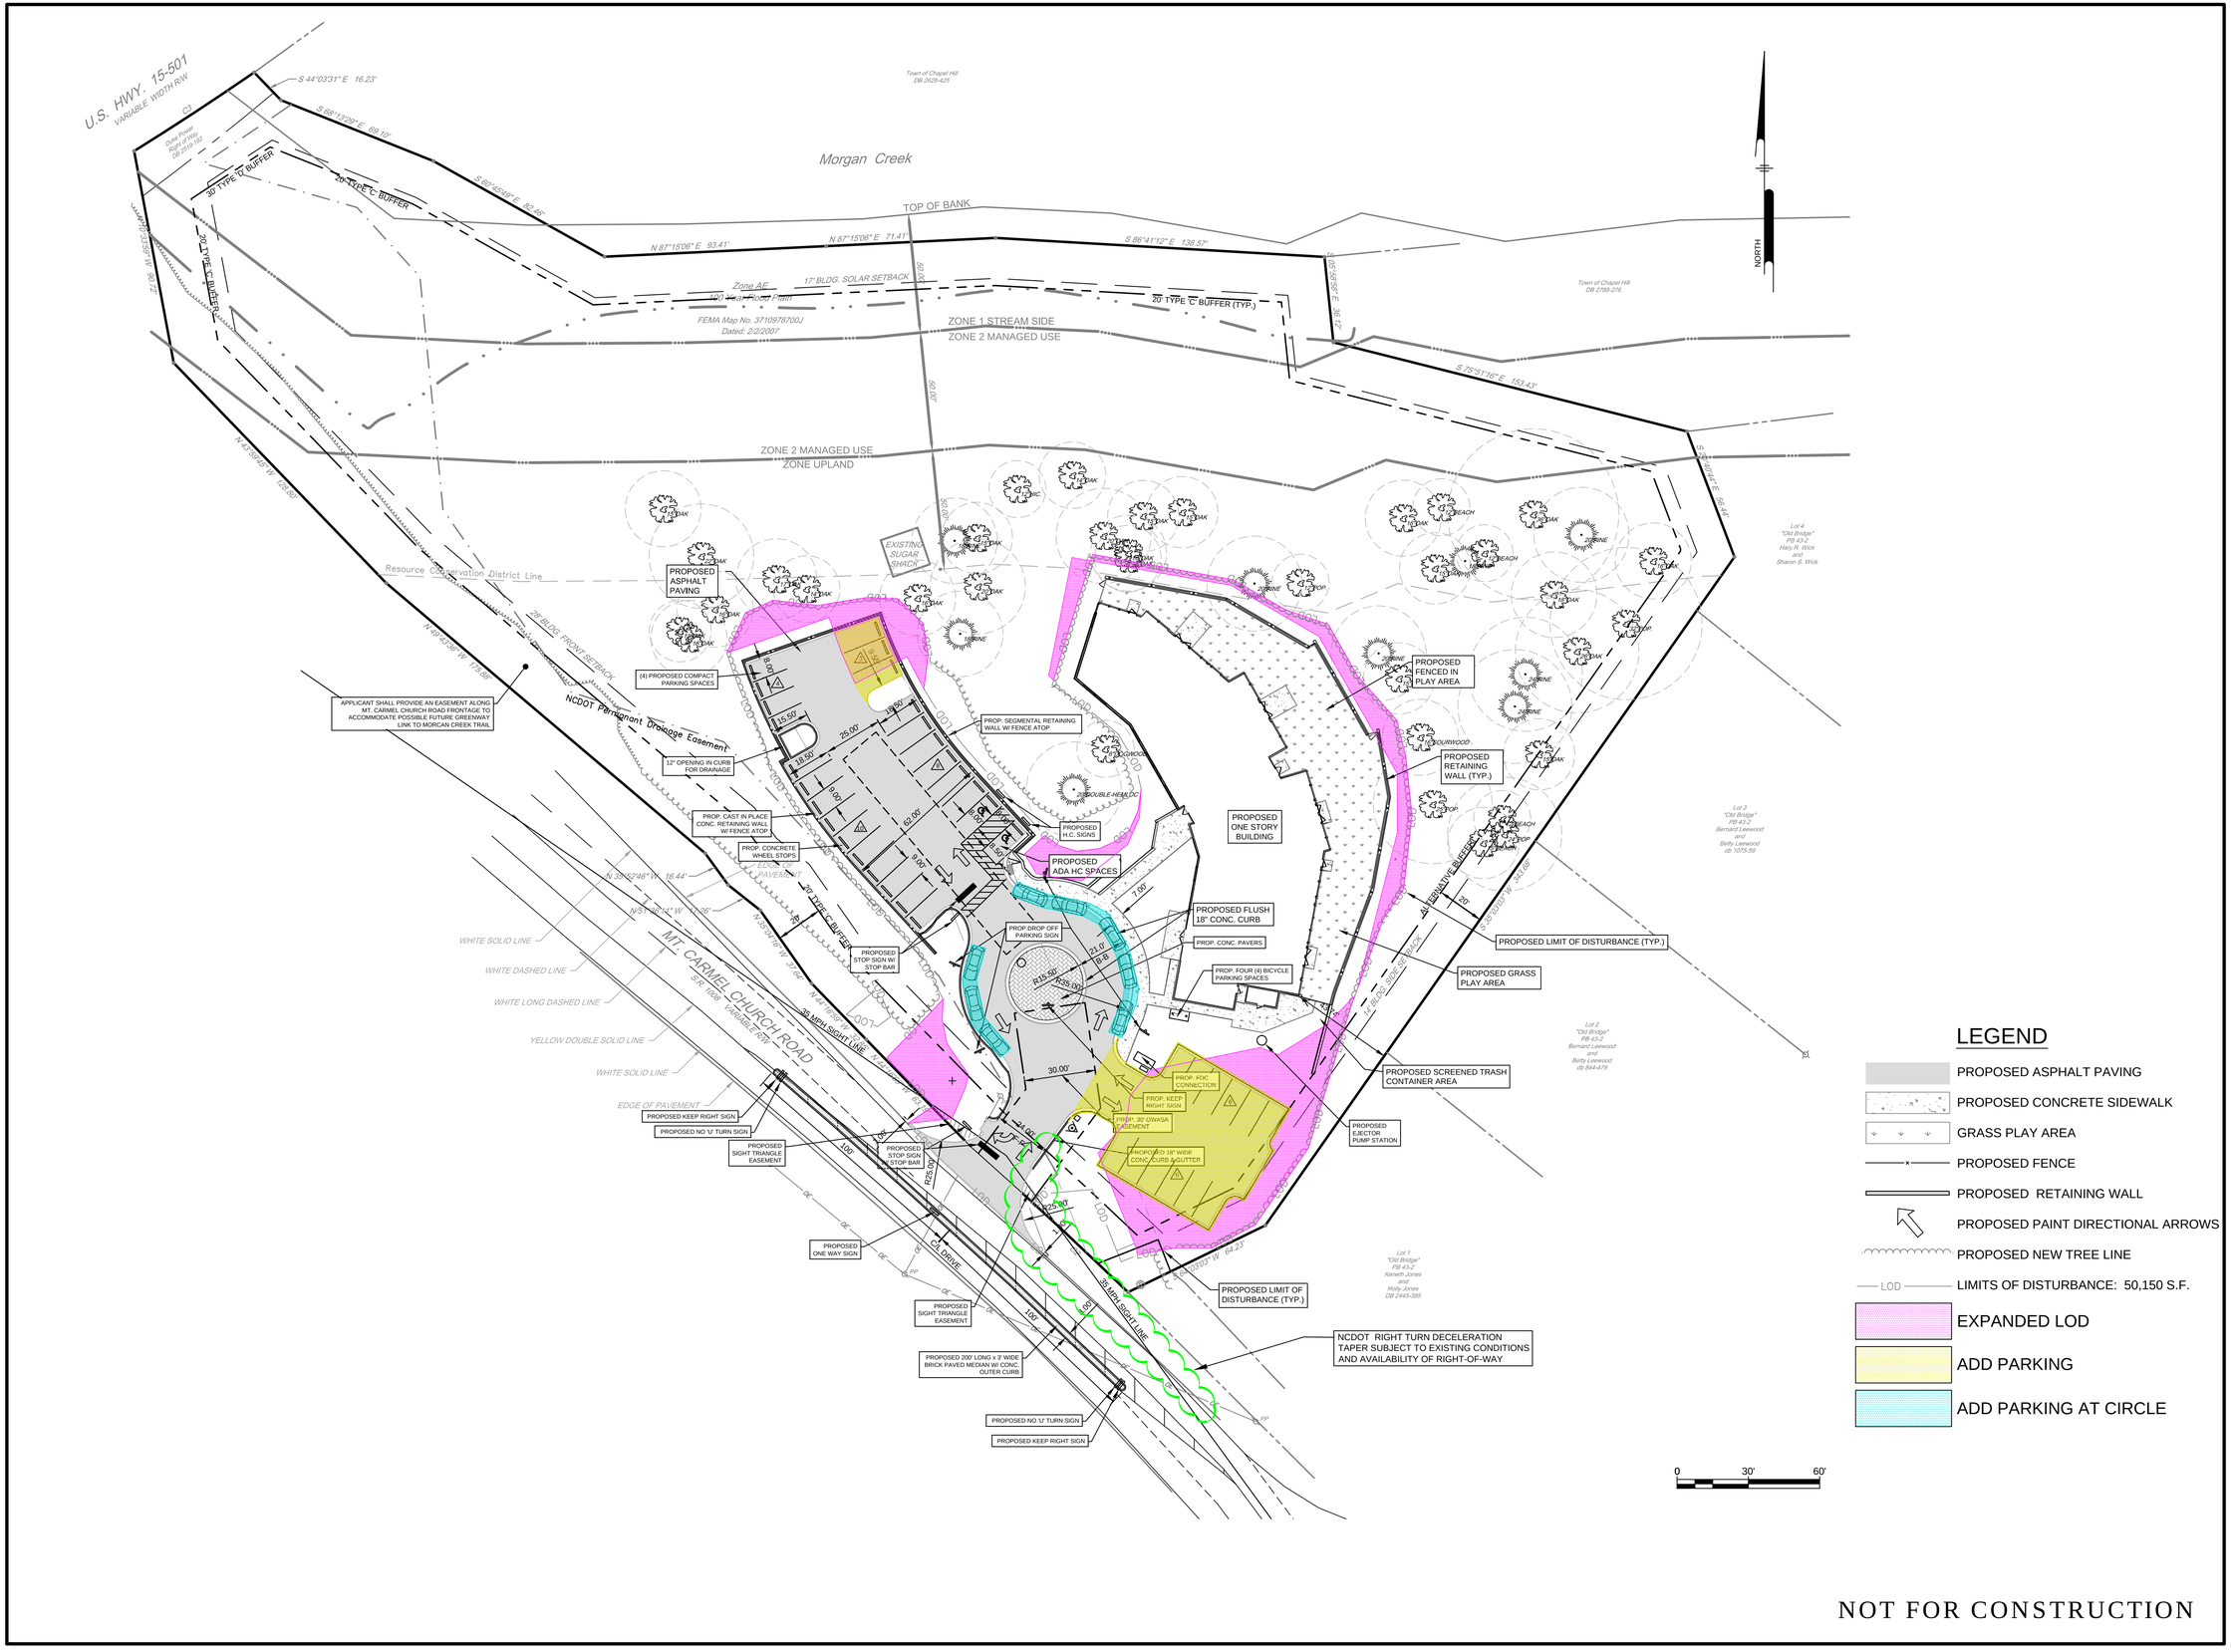


## LEGEND

- PROPOSED ASPHALT PAVING
- PROPOSED CONCRETE SIDEWALK
- GRASS PLAY AREA
- PROPOSED FENCE
- PROPOSED RETAINING WALL
- PROPOSED PAINT DIRECTIONAL ARROWS
- PROPOSED NEW TREE LINE
- LOD — LIMITS OF DISTURBANCE: 50,150 S.F.
- EXPANDED LOD
- ADD PARKING
- ADD PARKING AT CIRCLE

NOT FOR CONSTRUCTION


Pennoni
Firm License F-1267
PENNONI ASSOCIATES INC.
401 Providence Road #200
Chapel Hill, NC 27514
T 919.929.1173 F 919.493.6548


ALL DIMENSIONS MUST BE VERIFIED BY CONTRACTOR AND OWNER MUST BE NOTIFIED OF ANY DISCREPANCIES BEFORE PROCEEDING WITH WORK

# CHAPEL HILL COOPERATIVE PRESCHOOL

108 MT. CARMEL CHURCH ROAD
CHAPEL HILL, NC 27514

## EXHIBIT - 1

CHAPEL HILL COOPERATIVE PRESCHOOL
106 PUREFOY ROAD
CHAPEL HILL, NC 27514

| NO. | DATE | REVISIONS | BY |
|---|---|---|---|
| | | | |


ALL DOCUMENTS PREPARED BY PENNONI ASSOCIATES ARE INSTRUMENTS OF SERVICE IN RESPECT OF THE PROJECT. THEY ARE NOT INTENDED OR REPRESENTED TO BE SUITABLE FOR REUSE BY OWNER OR OTHERS ON THE EXTENSIONS OF THE PROJECT OR ON ANY OTHER PROJECT. ANY REUSE WITHOUT WRITTEN VERIFICATION OR ADAPTATION BY PENNONI ASSOCIATES FOR THE SPECIFIC PURPOSE INTENDED WILL BE AT OWNERS SOLE RISK AND WITHOUT LIABILITY OR LEGAL EXPOSURE TO PENNONI ASSOCIATES; AND OWNER SHALL INDEMNIFY AND HOLD HARMLESS PENNONI ASSOCIATES FROM ALL CLAIMS, DAMAGES, LOSSES AND EXPENSES ARISING OUT OF OR RESULTING THEREFROM.


| | |
|---|---|
| PROJECT | CHCP1601 |
| DATE | 2017-09-11 |
| DRAWING SCALE | 1"= 30' |
| DRAWN BY | DMC |
| APPROVED BY | PCB |

# EXB-1

SHEET 1 OF 1


P:\Projects\CHCP\CONC\CHCP1601-Mt Carmel Church Road\DESIGN_PUBLISHED\EX-1.dwg PLOTTED: 9/11/2017 1:33 PM, BY: Donald Crilly PLOTSTYLE: Pennoni NCS.ctb PROJECT STATUS: CONCEPT PLAN APPLICATION